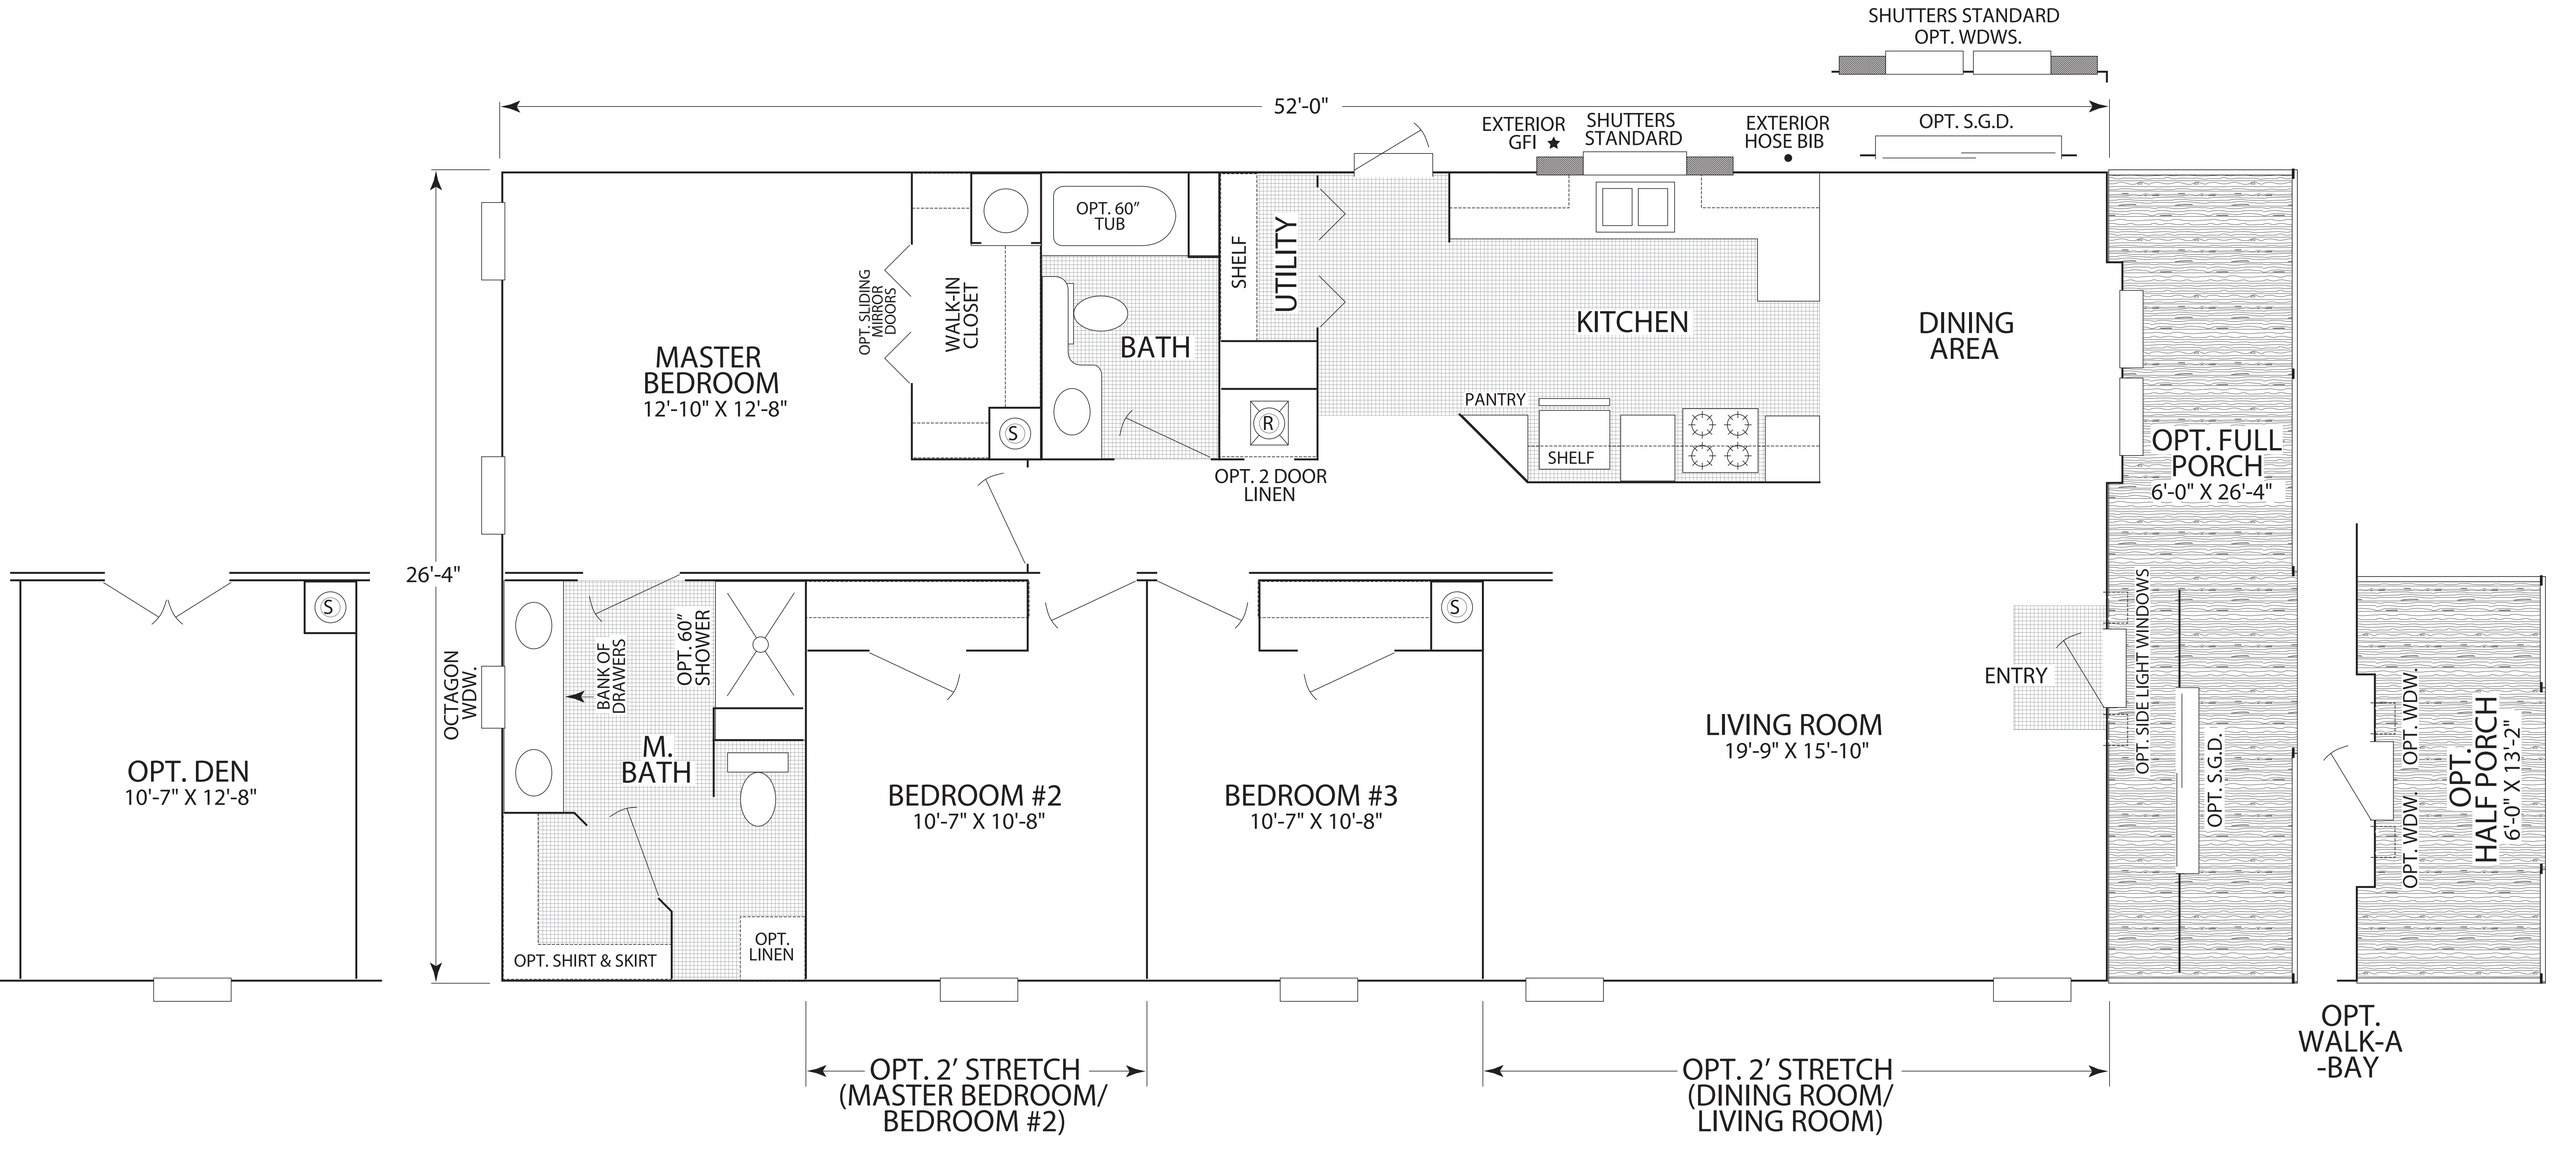
SHUTTERS STANDARD
OPT. WDWS.
52'-0"
EXTERIOR GFI
SHUTTERS STANDARD
EXTERIOR HOSE BIB
OPT. S.G.D.
MASTER BEDROOM
12'-10" X 12'-8"
OPT. SLIDING MIRROR DOORS
WALK-IN CLOSET
OPT. 60" TUB
BATH
SHELF
UTILITY
KITCHEN
PANTRY
SHELF
OPT. 2 DOOR LINEN
DINING AREA
OPT. FULL PORCH
6'-0" X 26'-4"
26'-4"
OPT. DEN
10'-7" X 12'-8"
OCTAGON WDW.
BANK OF DRAWERS
OPT. 60" SHOWER
M. BATH
OPT. SHIRT & SKIRT
OPT. LINEN
BEDROOM #2
10'-7" X 10'-8"
BEDROOM #3
10'-7" X 10'-8"
LIVING ROOM
19'-9" X 15'-10"
ENTRY
OPT. SIDE LIGHT WINDOWS
OPT. S.G.D.
OPT. WDW.
OPT. WDW.
OPT. HALF PORCH
6'-0" X 13'-2"
OPT. 2' STRETCH (MASTER BEDROOM/ BEDROOM #2)
OPT. 2' STRETCH (DINING ROOM/ LIVING ROOM)
OPT. WALK-A -BAY